FPID 4062254

SHEET E

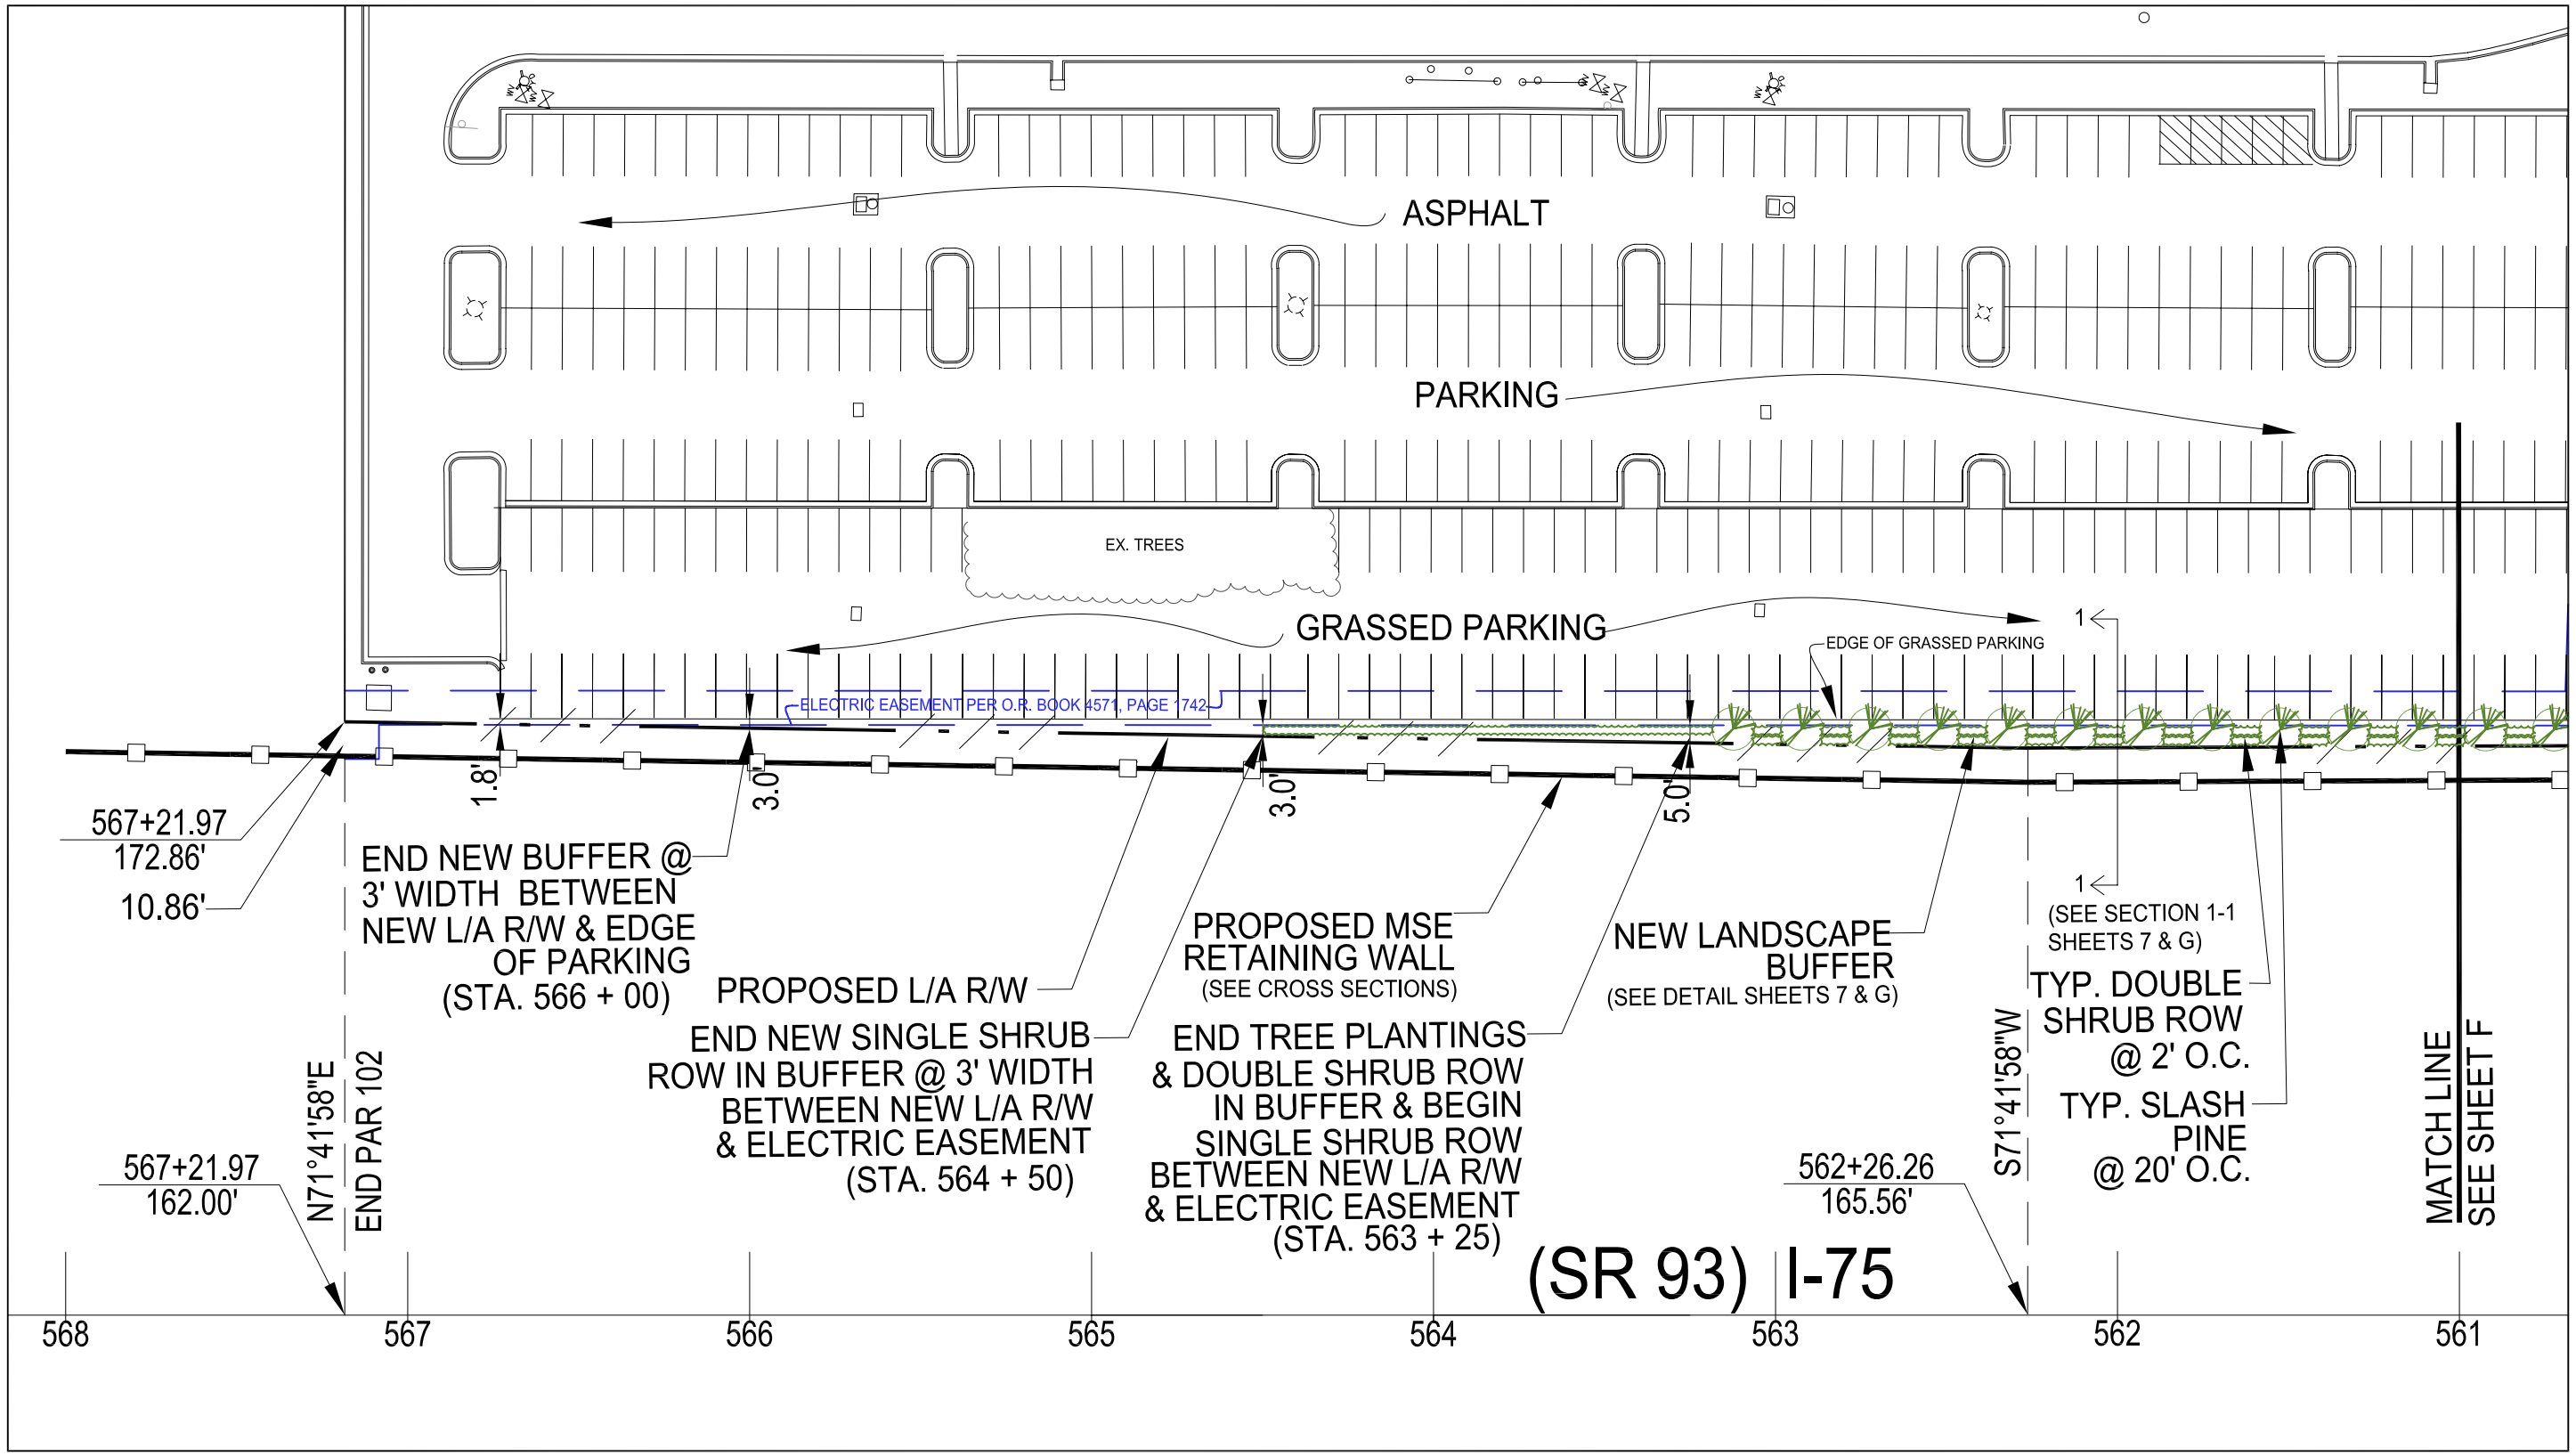

CURE CONDITION
W/ NEW LANDSCAPE BUFFER

DENOTES NEW SLASH PINE TREES PLACED 20' O.C. AND SHRUBS @ 2' O.C.

N

0' 25' 50'
SCALE: 1" = 50'

#	DATE	REVISION
0	10.29.07	ORIGINAL DRAWING CREATION
1	12.04.07	REVISED WITH SPECIFIC PURPOSE SURVEY
2	01.17.08	CREATION OF BUFFER CURE

CURE CONDTION
KTB FLORIDA SPORTS ARENA
PARCEL 102
LEE COUNTY, FLORIDA

DIAZ PEARSON & ASSOCIATES, INC.
ENGINEERING + PLANNING
1200 W. PLATT STREET, #204
TAMPA, FLORIDA 33606
Ph. 813.258.0444, Fx. 813.258.4440
FBPE CERT. OF AUTH. #26116

COPYRIGHT © 2008 BY DIAZ PEARSON & ASSOCIATES, INC. ALL RIGHTS RESERVED