FPID 4062254

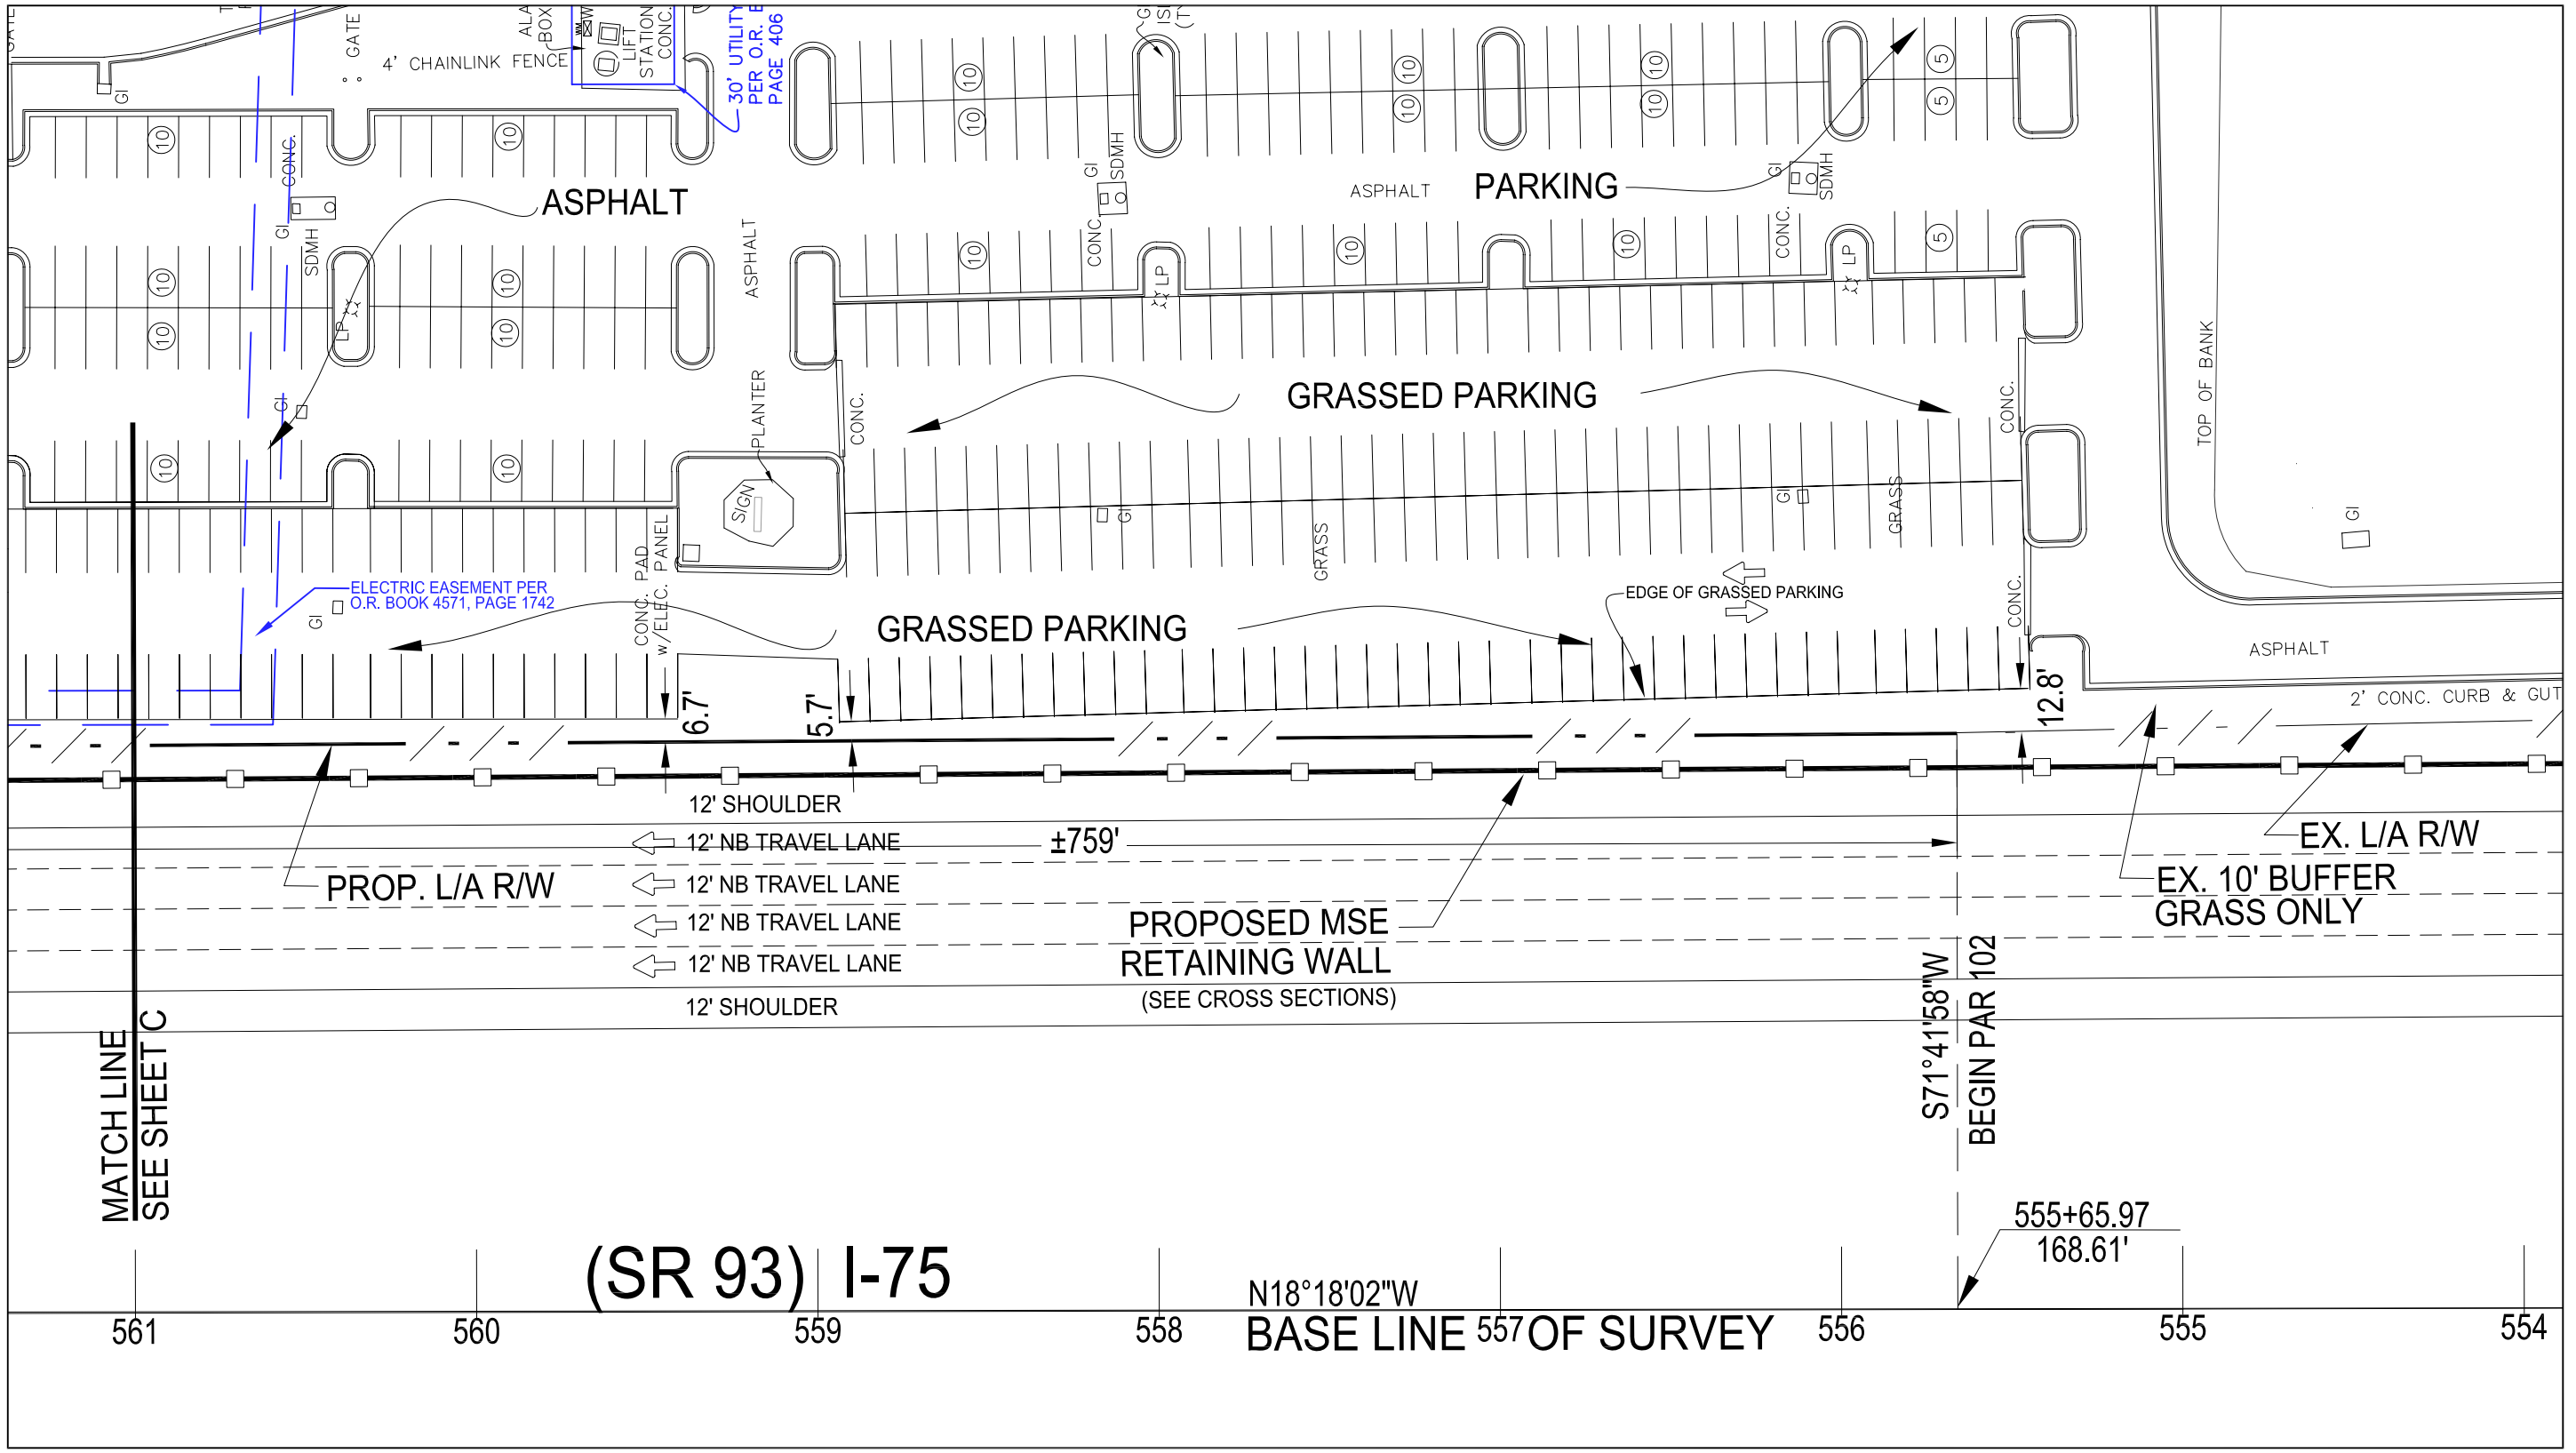

AFTER CONDITION
CONCEPTUAL LANDSCAPE BUFFER AREA

NOTE: THIS DRAWING SHOWS WIDTH LIMITS BETWEEN NEW L/A R/W LINE AVAILABLE FOR CREATION OF A LANDSCAPE BUFFER.

0' 25' 50'
SCALE: 1" = 50'

COPYRIGHT © 2008 BY DIAZ PEARSON & ASSOCIATES, INC. ALL RIGHTS RESERVED

SHEET D

#	DATE	REVISION
0	10.29.07	ORIGINAL DRAWING CREATION
1	12.04.07	REVISED WITH SPECIFIC PURPOSE SURVEY
2	01.17.08	CREATION OF BUFFER CURE

AFTER CONDITION NO BUFFER
KTB FLORIDA SPORTS ARENA
PARCEL 102
LEE COUNTY, FLORIDA

DIAZ PEARSON & ASSOCIATES, INC.
ENGINEERING + PLANNING
1200 W. PLATT STREET, #204
TAMPA, FLORIDA 33606
PH. 813.258.0444, FX. 813.258.4440
FBPE CERT. OF AUTH. #26116